



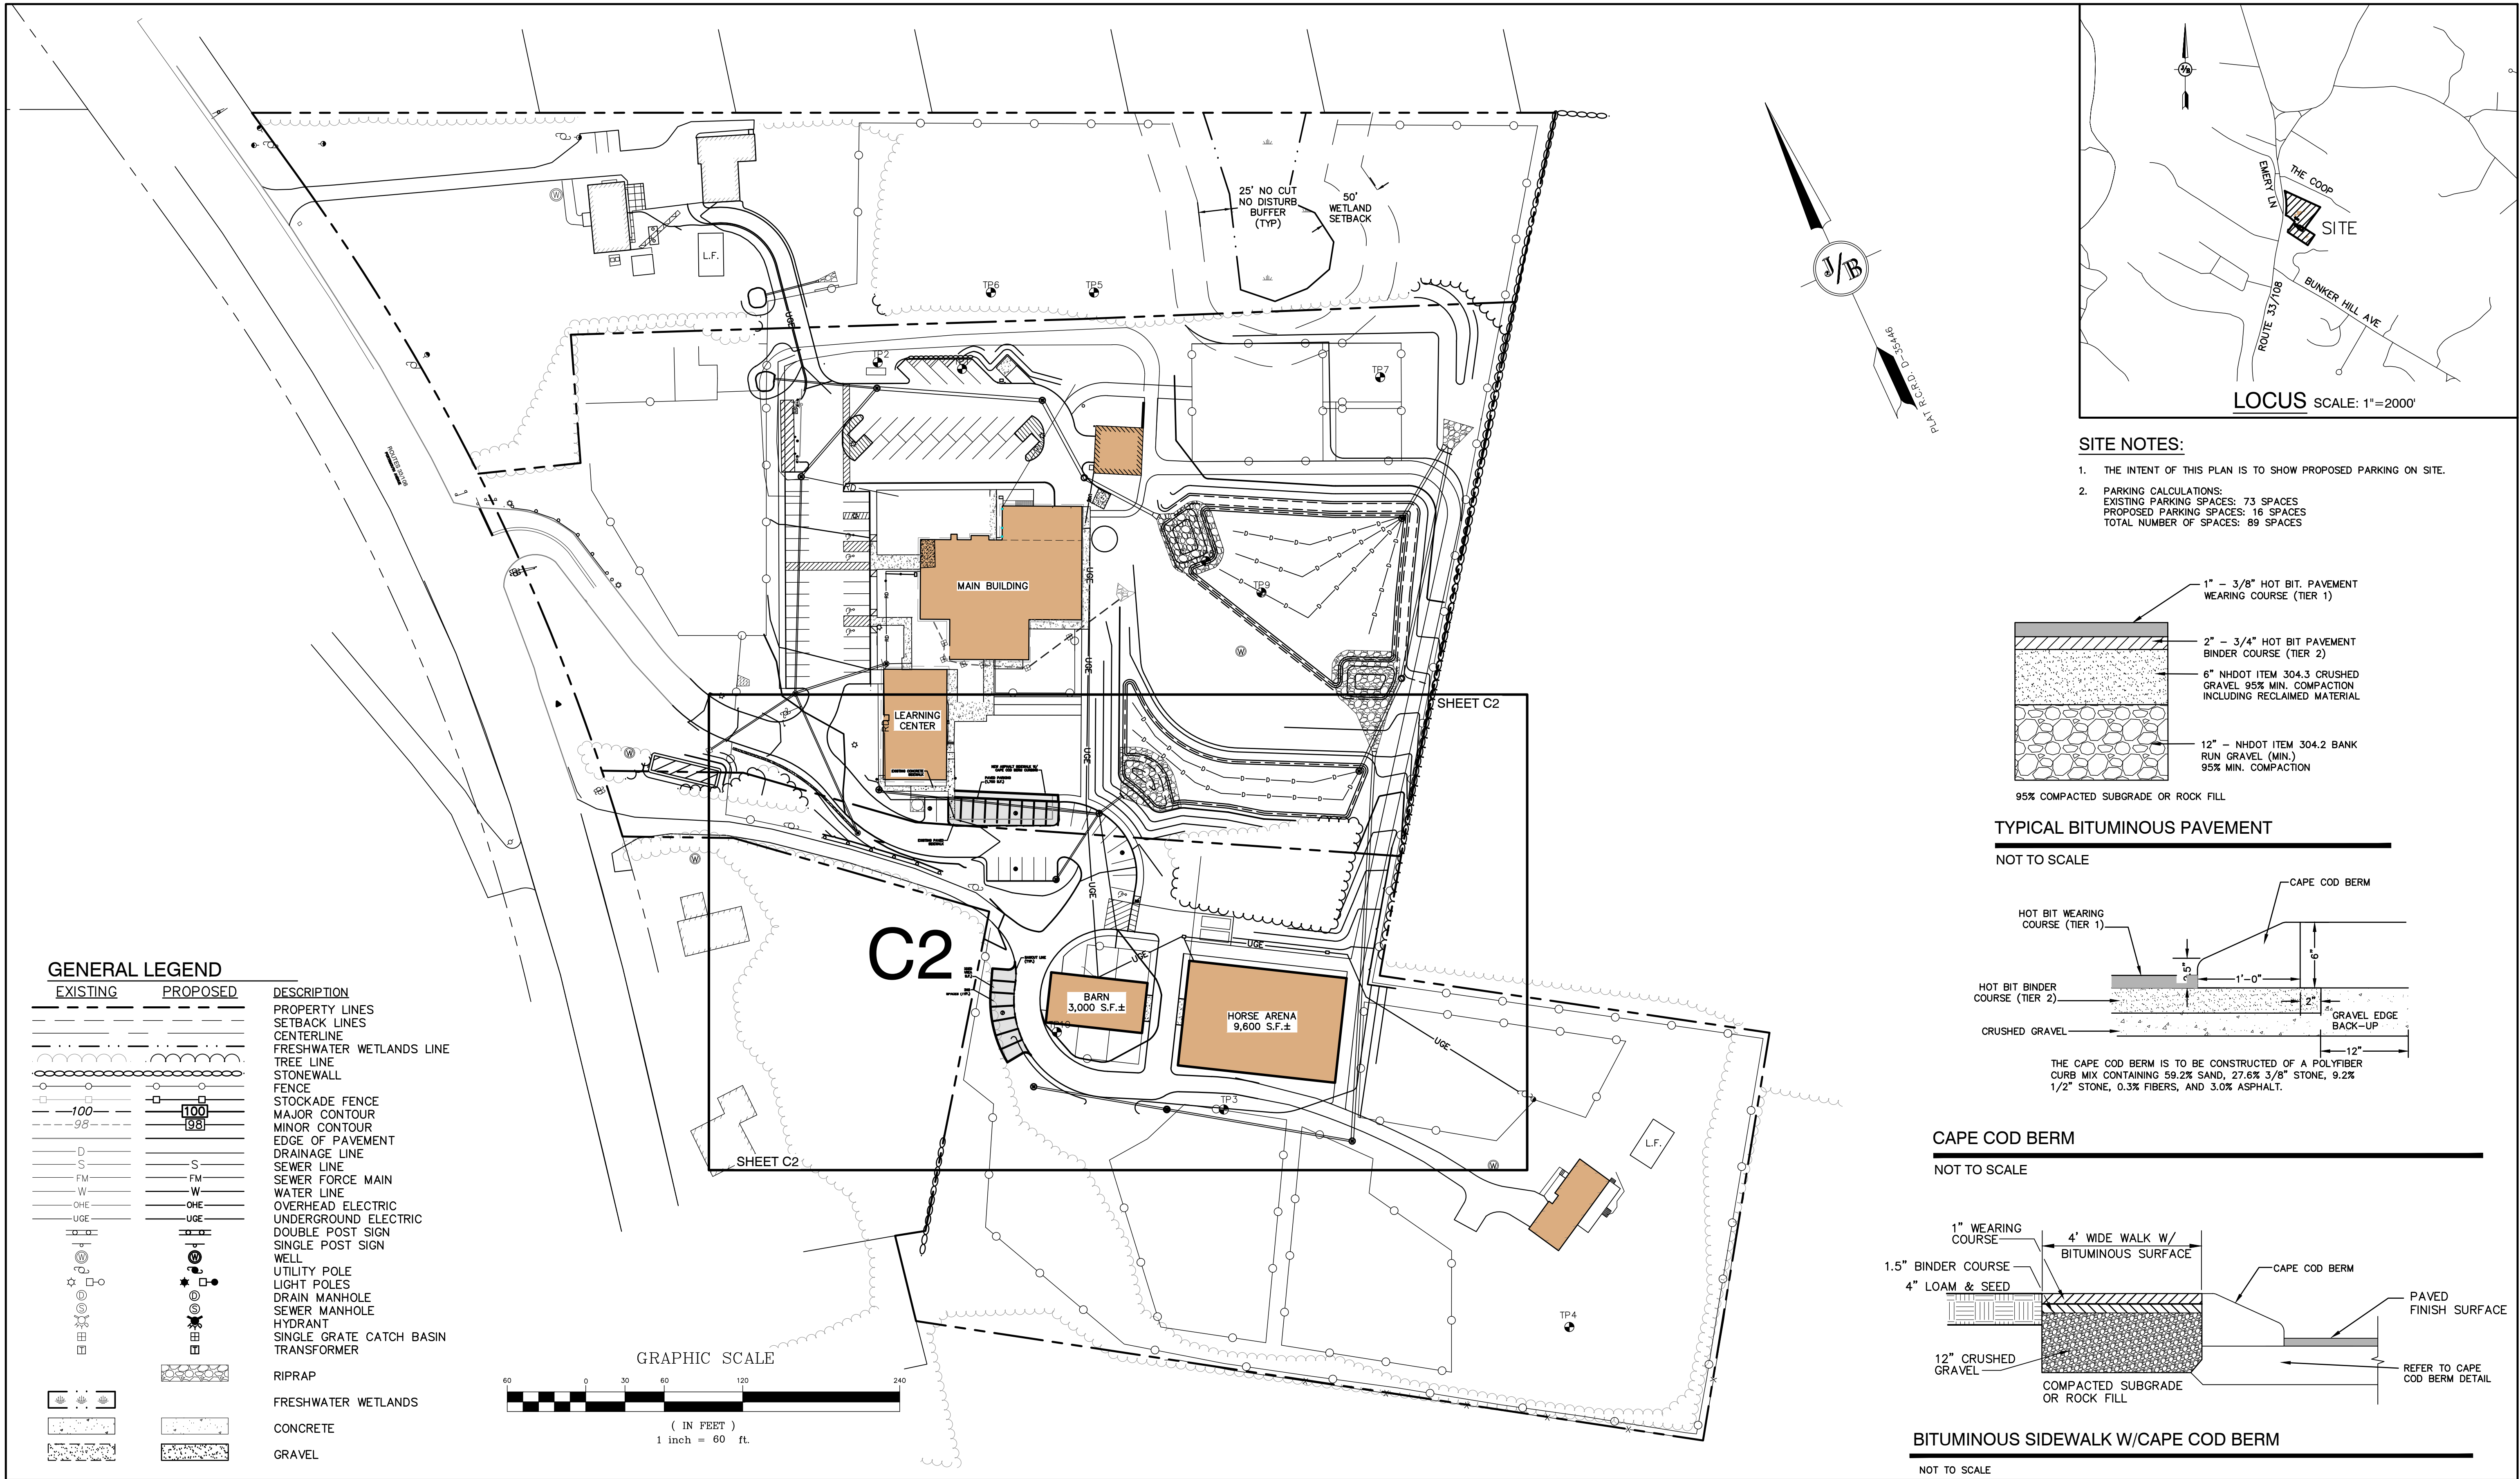

Design: JSR	Draft: PLB	Date: 10/8/18
Checked: JSR	Scale: 1" = 60'	Project No.: 17088
Drawing Name: 17088-PLAN.dwg		
THIS PLAN SHALL NOT BE MODIFIED WITHOUT WRITTEN PERMISSION FROM JONES & BEACH ENGINEERS, INC. (JBE). ANY ALTERATIONS, AUTHORIZED OR OTHERWISE, SHALL BE AT THE USER'S SOLE RISK AND WITHOUT LIABILITY TO JBE.		

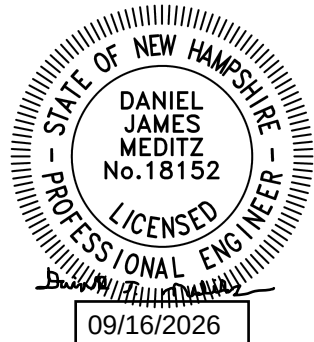

REV.	DATE	REVISION	BY
1	8/24/26	AMENDED SITE PLAN	KDR
0	3/30/26	PARKING CONCEPT	KDR

Designed and Produced in NH

J/B Jones & Beach Engineers, Inc.


85 Portsmouth Ave. PO Box 219 Stratham, NH 03885

Civil Engineering Services


603-772-4746 FAX: 603-772-0227 E-MAIL: JBE@JONESANDBEACH.COM

Plan Name:	OVERVIEW AMENDED SITE PLAN
Project:	NH SPCA EXPANSION, STRATHAM, NH 102, 104, & 108 PORTSMOUTH AVENUE
Owner of Record:	NH SPCA, LISA DENNISON, DIRECTOR 104 PORTSMOUTH AVENUE, STRATHAM, NH 03885

DRAWING No.	C1
SHEET 1 OF 2	JBE PROJECT NO. 17088

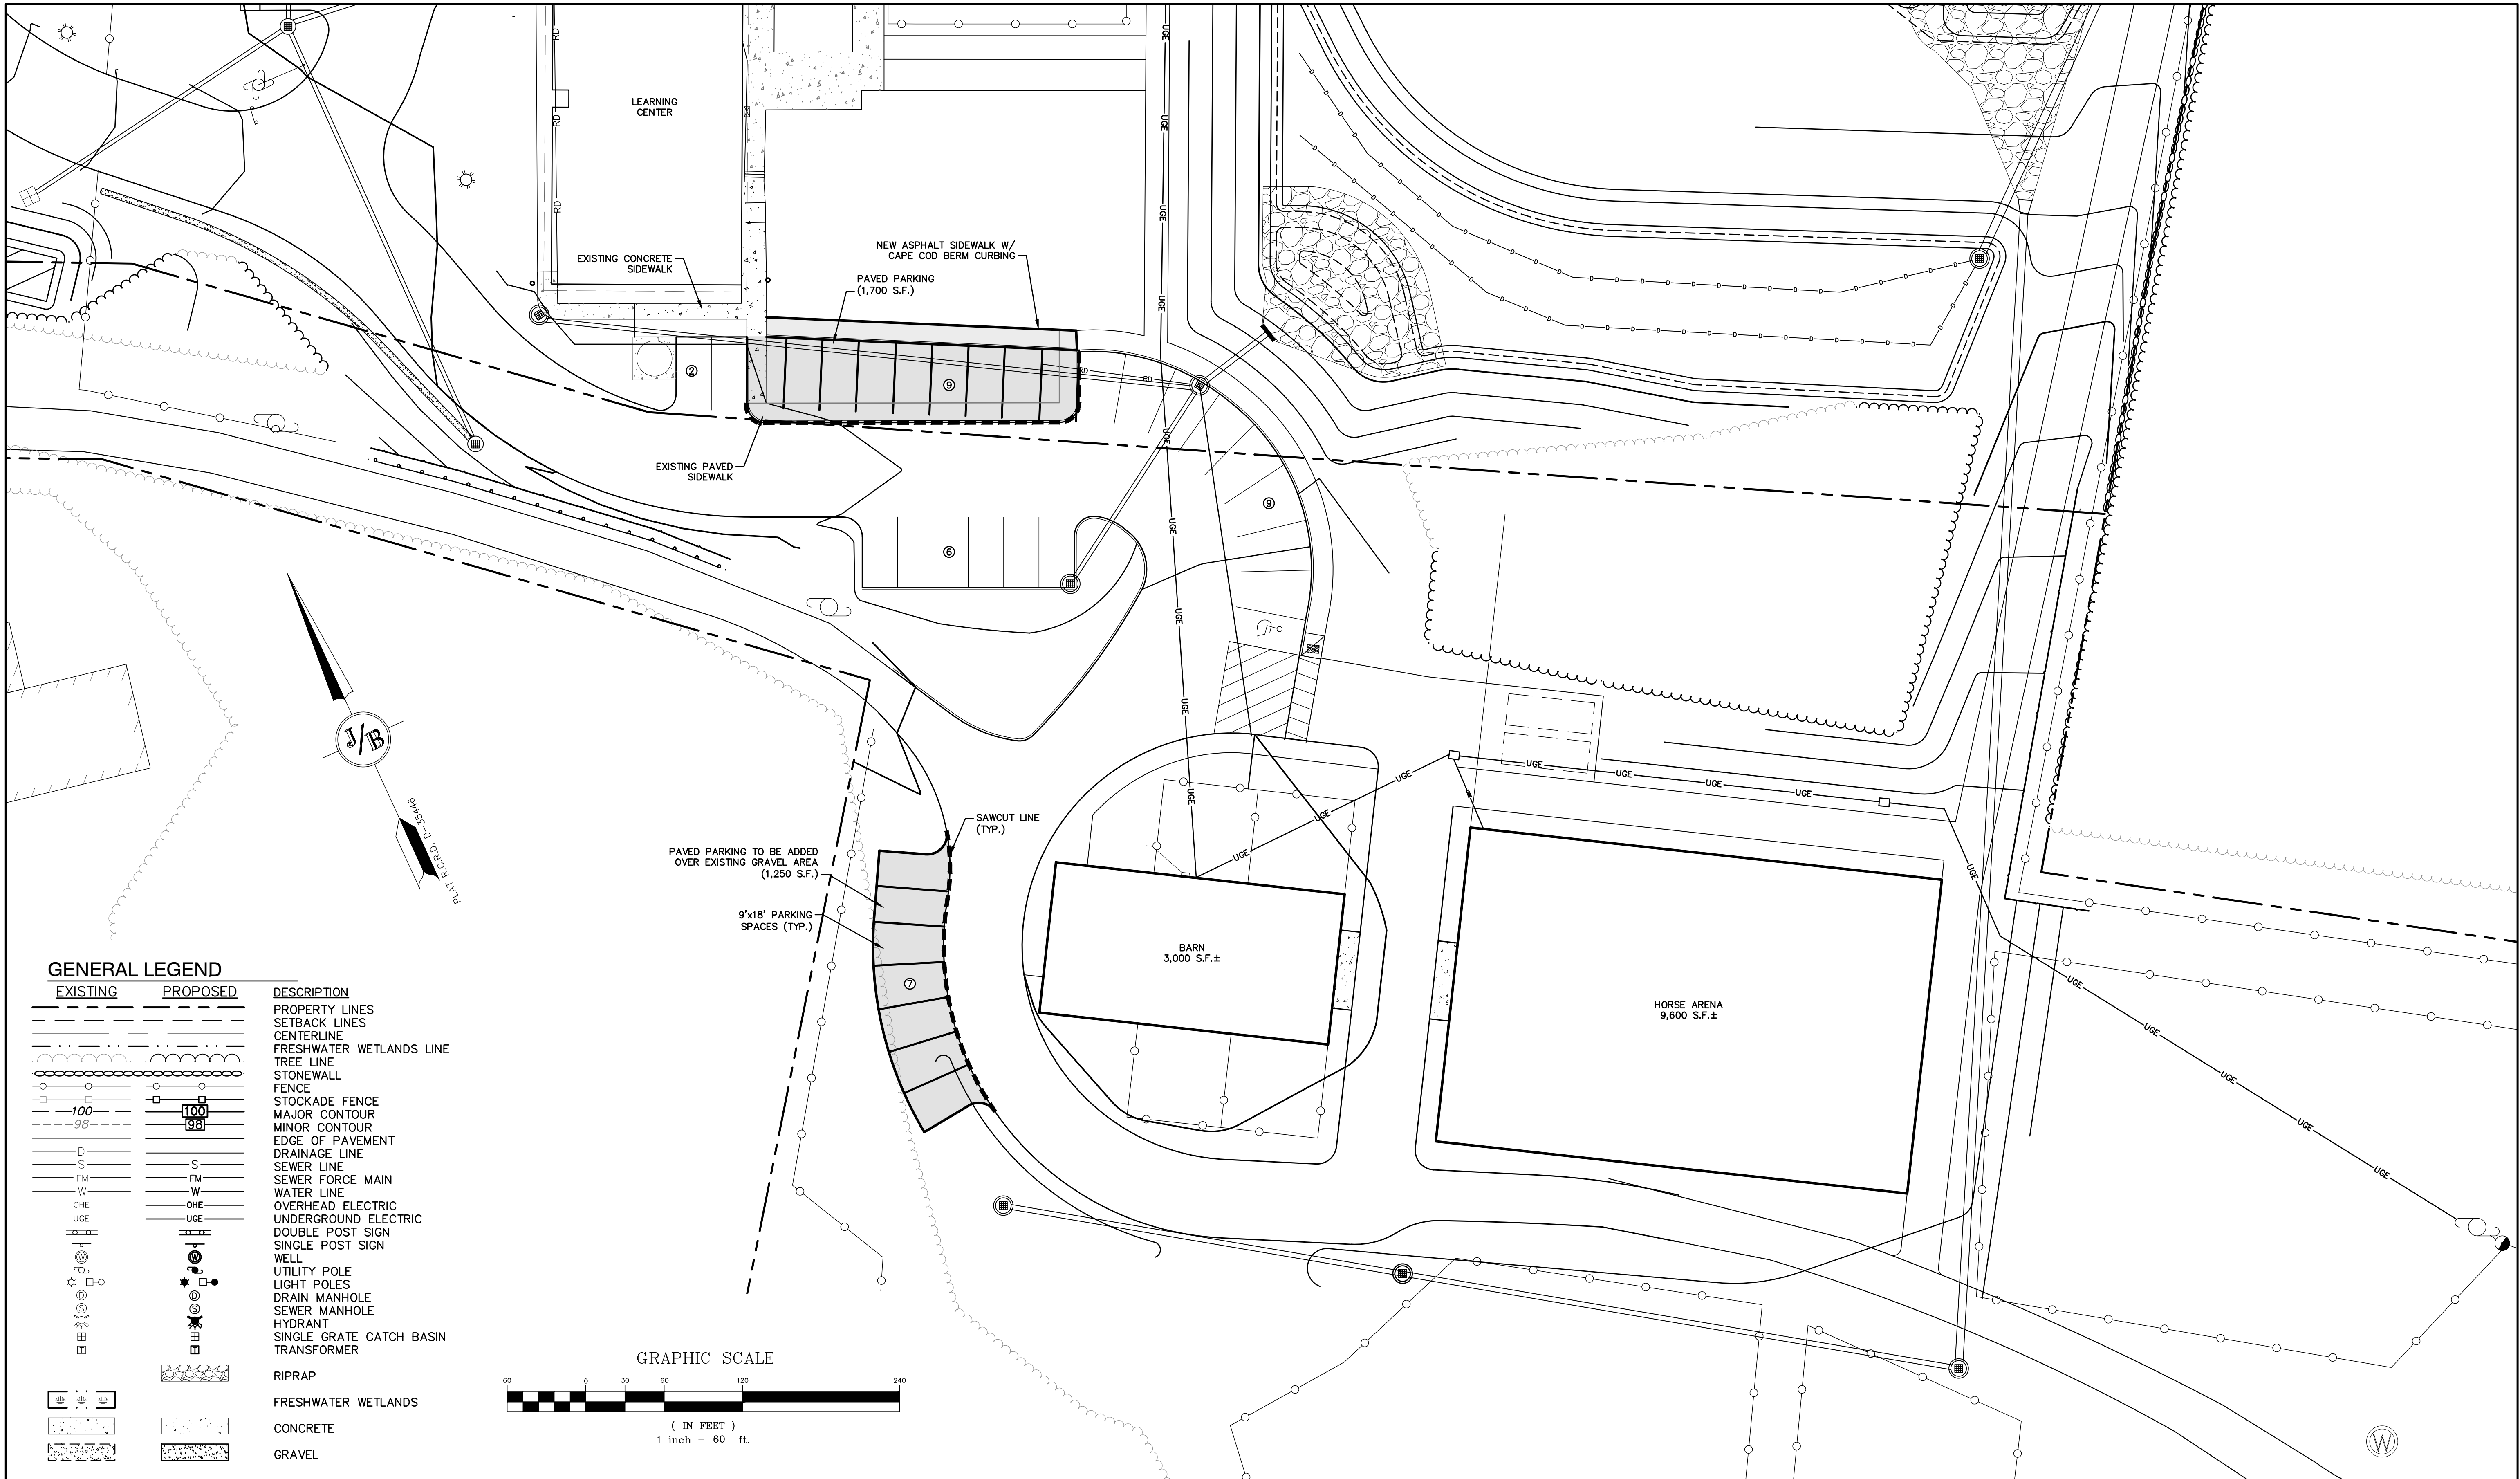

Design: JSR Draft: PLB Date: 10/8/18
Checked: JSR Scale: 1" = 60' Project No.: 17088
Drawing Name: 17088-PLAN.dwg
THIS PLAN SHALL NOT BE MODIFIED WITHOUT WRITTEN PERMISSION FROM JONES & BEACH ENGINEERS, INC. (JBE). ANY ALTERATIONS, AUTHORIZED OR OTHERWISE, SHALL BE AT THE USER'S SOLE RISK AND WITHOUT LIABILITY TO JBE.

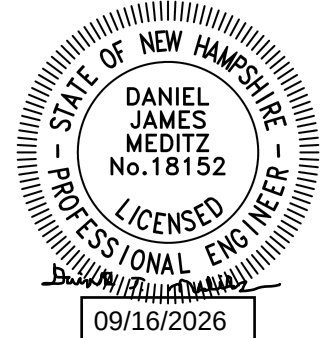

REV.	DATE	REVISION	BY
1	8/24/26	AMENDED SITE PLAN	KDR
0	3/30/26	PARKING CONCEPT	KDR

J/B Jones & Beach Engineers, Inc.
Civil Engineering Services
85 Portsmouth Ave. PO Box 219 Stratham, NH 03885
603-772-4746 FAX: 603-772-0227 E-MAIL: JBE@JONESANDBEACH.COM

Plan Name:	AMENDED SITE PLAN
Project:	NH SPCA EXPANSION, STRATHAM, NH 102, 104, & 108 PORTSMOUTH AVENUE
Owner of Record:	NH SPCA, LISA DENNISON, DIRECTOR 104 PORTSMOUTH AVENUE, STRATHAM, NH 03885

DRAWING No.
C2
SHEET 2 OF 2
JBE PROJECT NO. 17088