

E02 KUSWL36

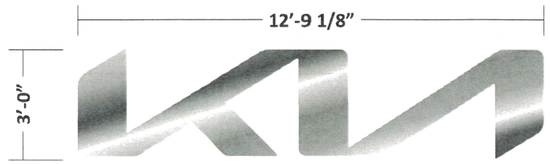

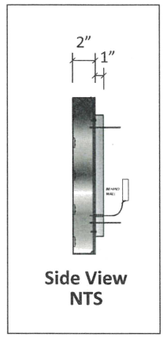

Specifications

38.28 SqFt

1. Faces – Fabricated Aluminum painted Kia Metallic Silver
2. Returns – 2" Deep Fabricated Aluminum painted Kia Metallic Silver
3. Stand-off Pedestal - Spacers = 1-1/4" Long Fabricated Aluminum painted Kia Metallic Silver

* Non-Illuminated

* NOTE: Pattison ID to remove sign from current location, store, and reinstall at new location.

Colors


- All Aluminum is painted Kia Silver Metallic



Existing - To Be Removed

E03 KUSDNL18



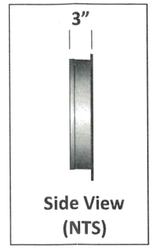

Specifications

19 SqFt

1. **Font: Kia Signature Bold**
2. Faces – Kia Metallic Silver Perforated Vinyl with Clear Overlaminate applied to .177" 2447 White Acrylic
3. Face Retainer – 1" Metallic Silver Jewelite
4. Returns - .040 Anodized Aluminum 3" Deep

* Illumination – 7100K LED, Power Supplies are remote mounted

* NOTE: Pattison ID to remove sign from current location, store, and reinstall at new location on a new foundation.


Colors

- Faces – Kia Metallic Silver
- Returns – Anodized Aluminum
- Trimcap – Pattison ID Standard Metallic Silver
- LED – 7100K White Illumination

FILE COPY



Existing - To Be Removed

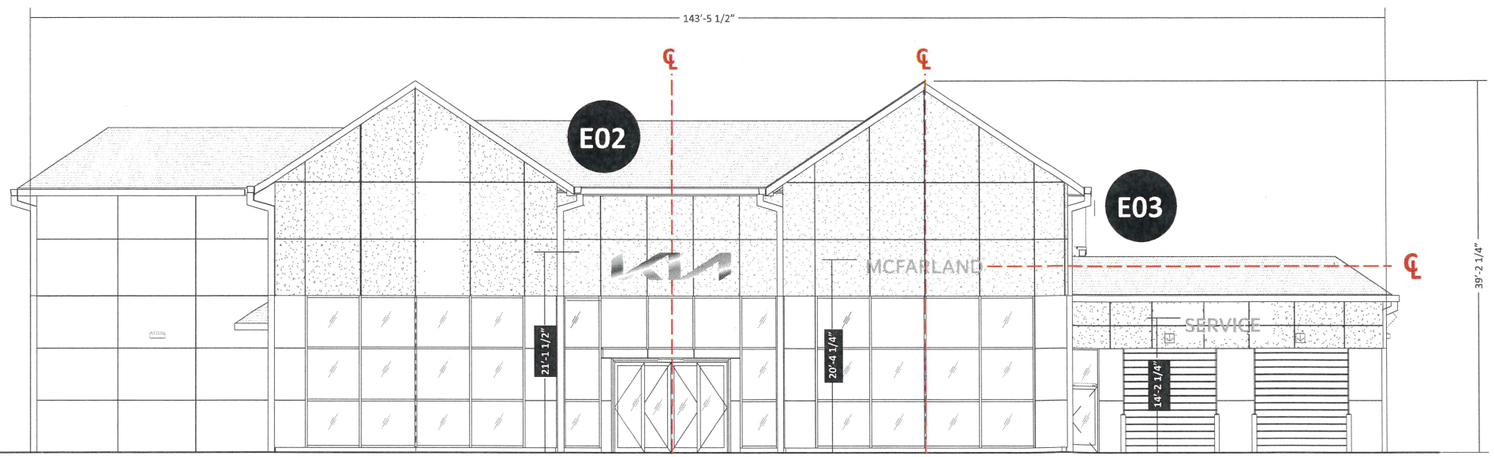

East Elevation
Scale: 3/32" = 1'-0"

Customer Approval

Signature

MM/DD/YYYY

Note: Size of signage in relation to the building is approximate. This photo mock-up is intended for location purposes only and may not accurately represent the scale of the proposed signage to the building. A site survey is required.

Any non-compliant Kia logo (i.e., window vinyl, doors/entry vinyl, parking signs, directional signs, multi-tenant signs, reader board graphics, etc.) not represented in this proposal must be updated by the Dealer to the current compliant Kia logo or must be removed.

Project ID
US-SR6-68769 V2

NH 021
McFarland Kia
41 Portsmouth Ave.
Stratham, NH 03885 USA

Sign Item

Date: 09-17-2026
Scale: Noted
Contact: S Russell
Designer: H Charles

Revision Note

Information Required for Production

All rights reserved. The artwork depicted herein are copyrighted and are the exclusive property of Pattison ID and as such cannot be reproduced and/or distributed, in whole or in part, without written permission of Pattison ID.


It is the Customer's responsibility to ensure that the sign installation location is suitable to accept and support the installation of the signs being ordered. Notify Pattison ID immediately if further details are required.

Pattison id
1.866.635.1110
pattisonid.com

SITE PLAN

LEGEND

- **E01** KUSMS5 Pylon Sign
- **E02** KUSWL36 Wall Sign
- **E03** KUSDNL18 Dealer Name Letters
- **N01** KUSSVC18 Service Letters

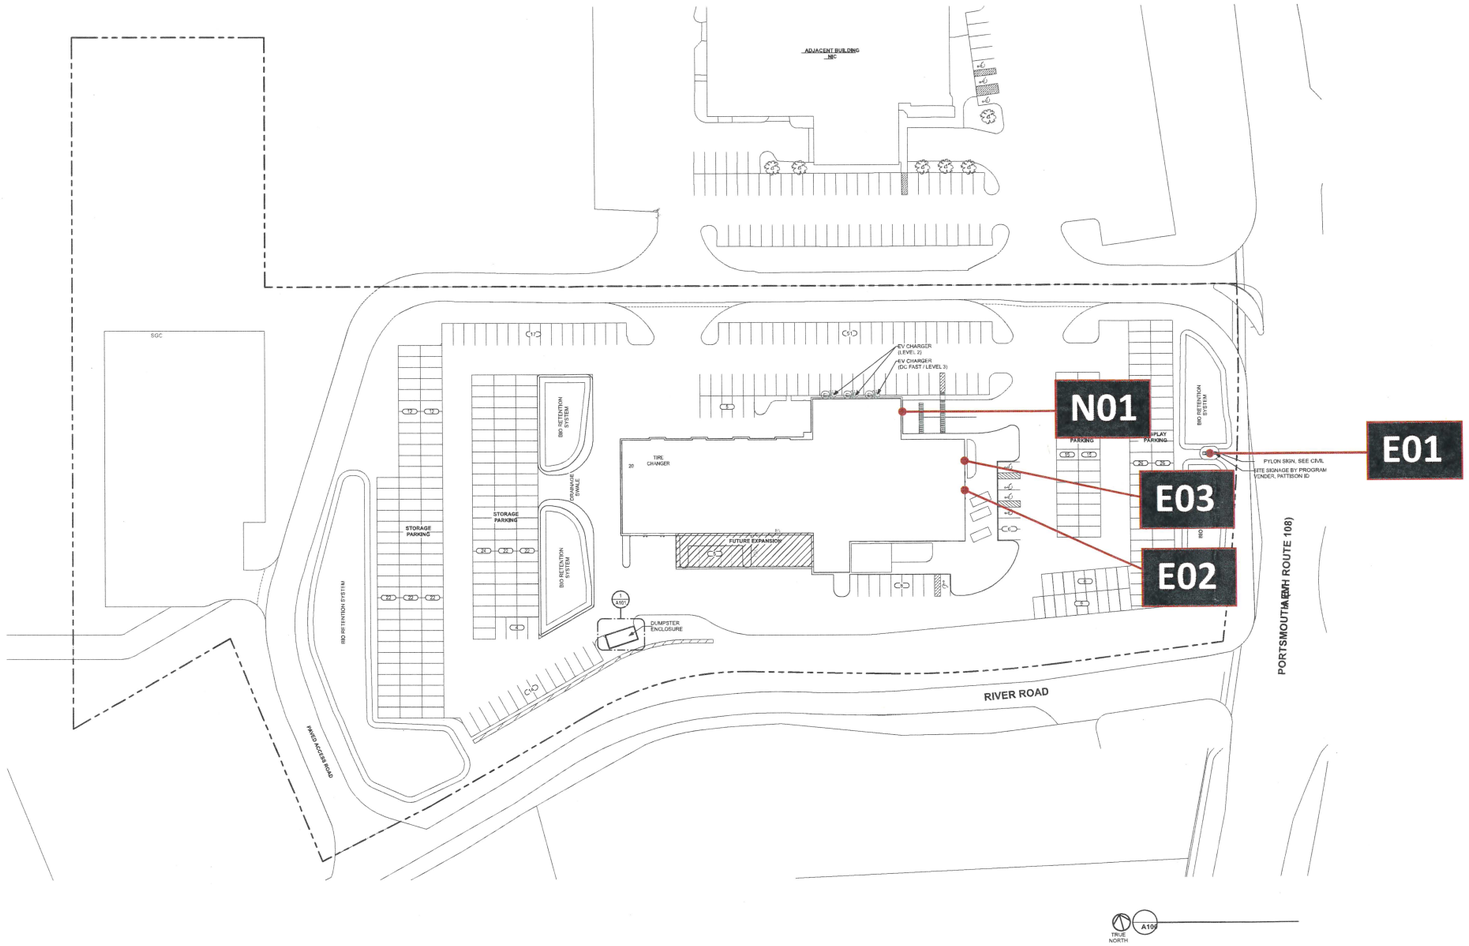

Project ID
US-SR6-68769 V2

NH 021
McFarland Kia
41 Portsmouth Ave.
Stratham, NH 03885 USA

Sign Item

Date: 09-17-2026
Scale: Noted
Contact: S Russell
Designer: H Charles

Revision Note

Information Required for Production

All rights reserved. The artwork depicted herein are copyrighted and are the exclusive property of Pattison ID and as such cannot be reproduced and/or distributed, in whole or in part, without written permission of Pattison ID.

It is the Customer's responsibility to ensure that the sign installation location is suitable to accept and support the installation of the signs being ordered. Notify Pattison ID immediately if further details are required.

Customer Approval

Signature

MM/DD/YYYY

Note: Size of signage in relation to the building is approximate. This photo mock-up is intended for location purposes only and may not accurately represent the scale of the proposed signage to the building. A site survey is required.
Any non-compliant Kia logo (i.e., window vinyl, doors/entry vinyl, parking signs, directional signs, multi-tenant signs, reader board graphics, etc.) not represented in this proposal must be updated by the Dealer to the current compliant Kia logo or must be removed.

Pattison id
1.866.635.1110
pattisonid.com